

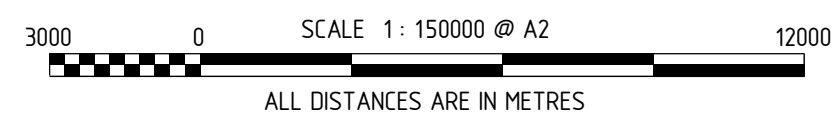
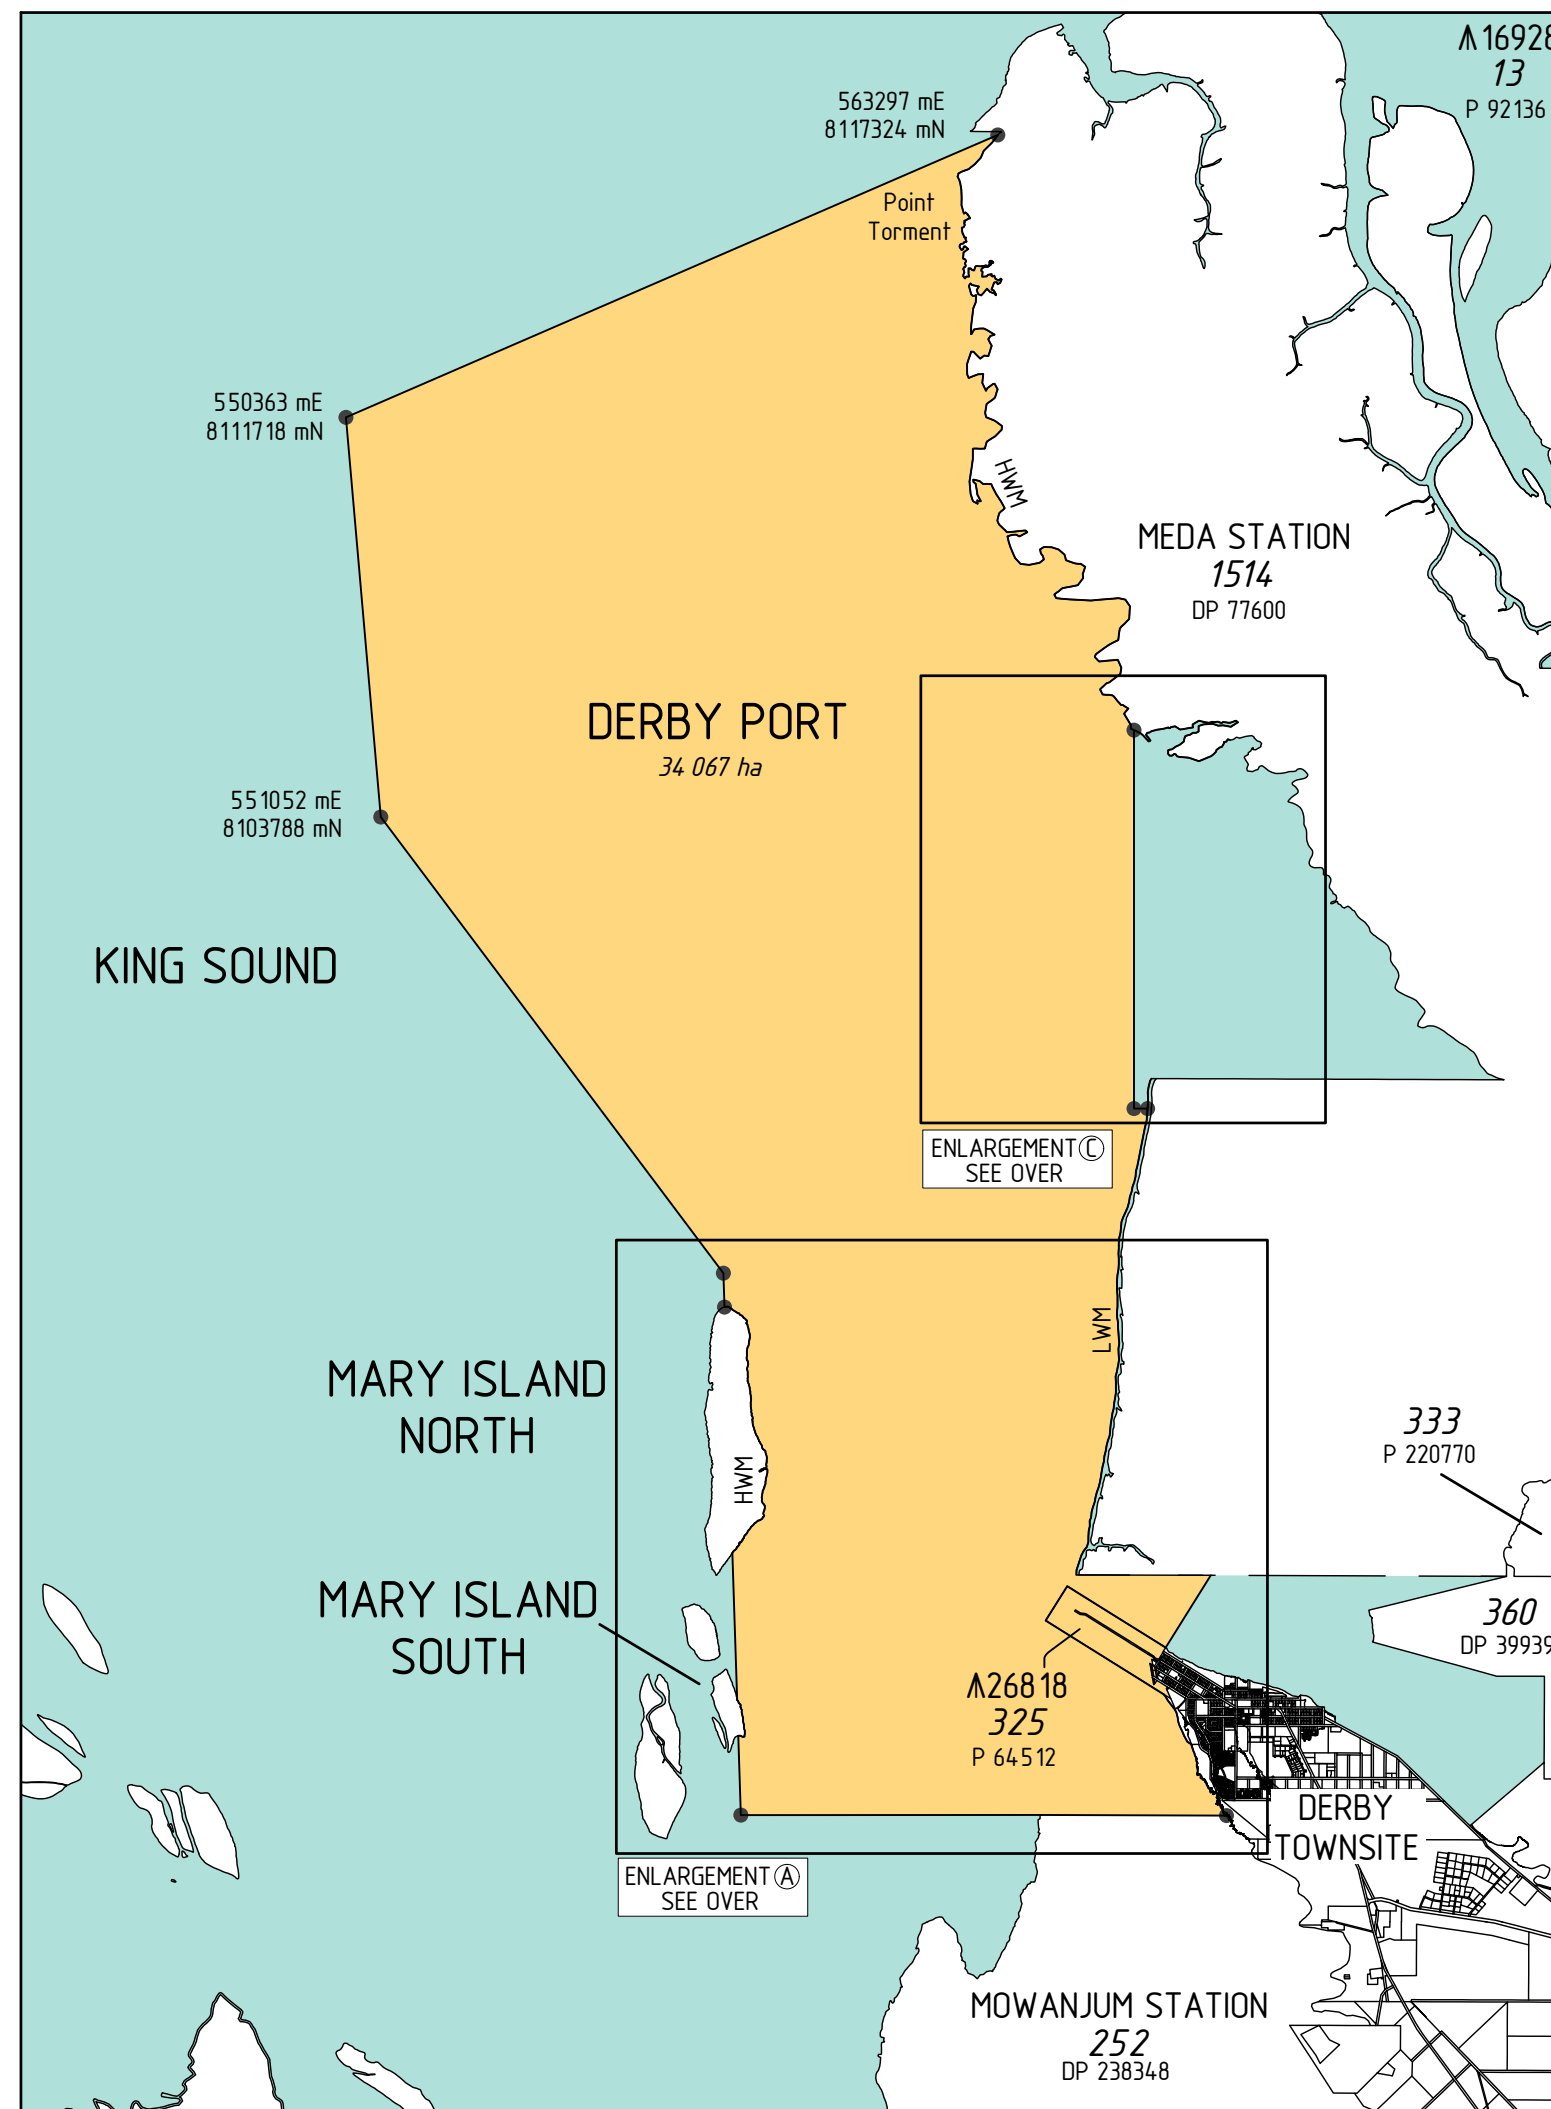


DERBY PORT - PORT AREA

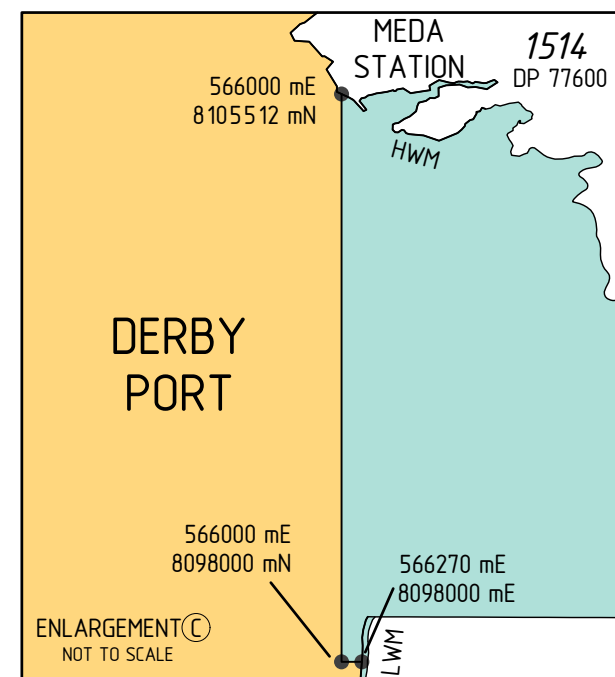

TYPE		CROWN		S.S.A.		NO	
PURPOSE		STATUTORY					
PLAN OF		DERBY PORT					
LOCAL GOVERNMENT		SHIRE OF DERBY-WEST KIMBERLEY					
LOCALITY		DERBY, MEDA					
D.P.L.H. FILE		92-2012					
				MC MULLEN NOLAN GROUP PO Box 6405, Broome W.A. 6725 Tel: (08) 9192 6312 Fax: (08) 9192 6396 Email: info@mngsurvey.com.au			
		MNG Ref : 40114dp-062h					
LICENSED SURVEYOR						DATE	
		LEGEND					
		Port Area					
		LODGED					
DATE		FEE PAID		ASSESS No.			
		APPROVED					
PORT AUTHORITY ACT 1999 -		GAZETTE DATE				/ / PAGE	
AUTHORISED LAND OFFICER						DATE	
		SUBJECT TO SURVEY					
		NOT FOR ALIENATION PURPOSES					
		CO-ORDINATES DESCRIBE AN INTERSECTION OF THOSE BOUNDARIES SUBJECT TO SURVEY					
		WATER LINES SHOWN HEREON ARE BASED ON THE SCDB AS AT 3/12/2020.					
		WATER LINES SHOWN HEREON DO NOT NECESSARILY DEPICT AN EXACT CADASTRAL BOUNDARY.					
		REFERENCE TO 'HIGH WATER MARK (HWM)' MEANS AS DEFINED IN THE LAND ADMINISTRATION ACT 1997.					
		LWM DENOTES LOW WATER MARK					
		ALL CO-ORDINATES ARE MGA94 - ZONE 51					
							
		DEPOSITED PLAN					
		420819					
		SHEET 01 OF 02 SHEETS					
		VERSION 1					

FOR HEADING SEE SHEET 1

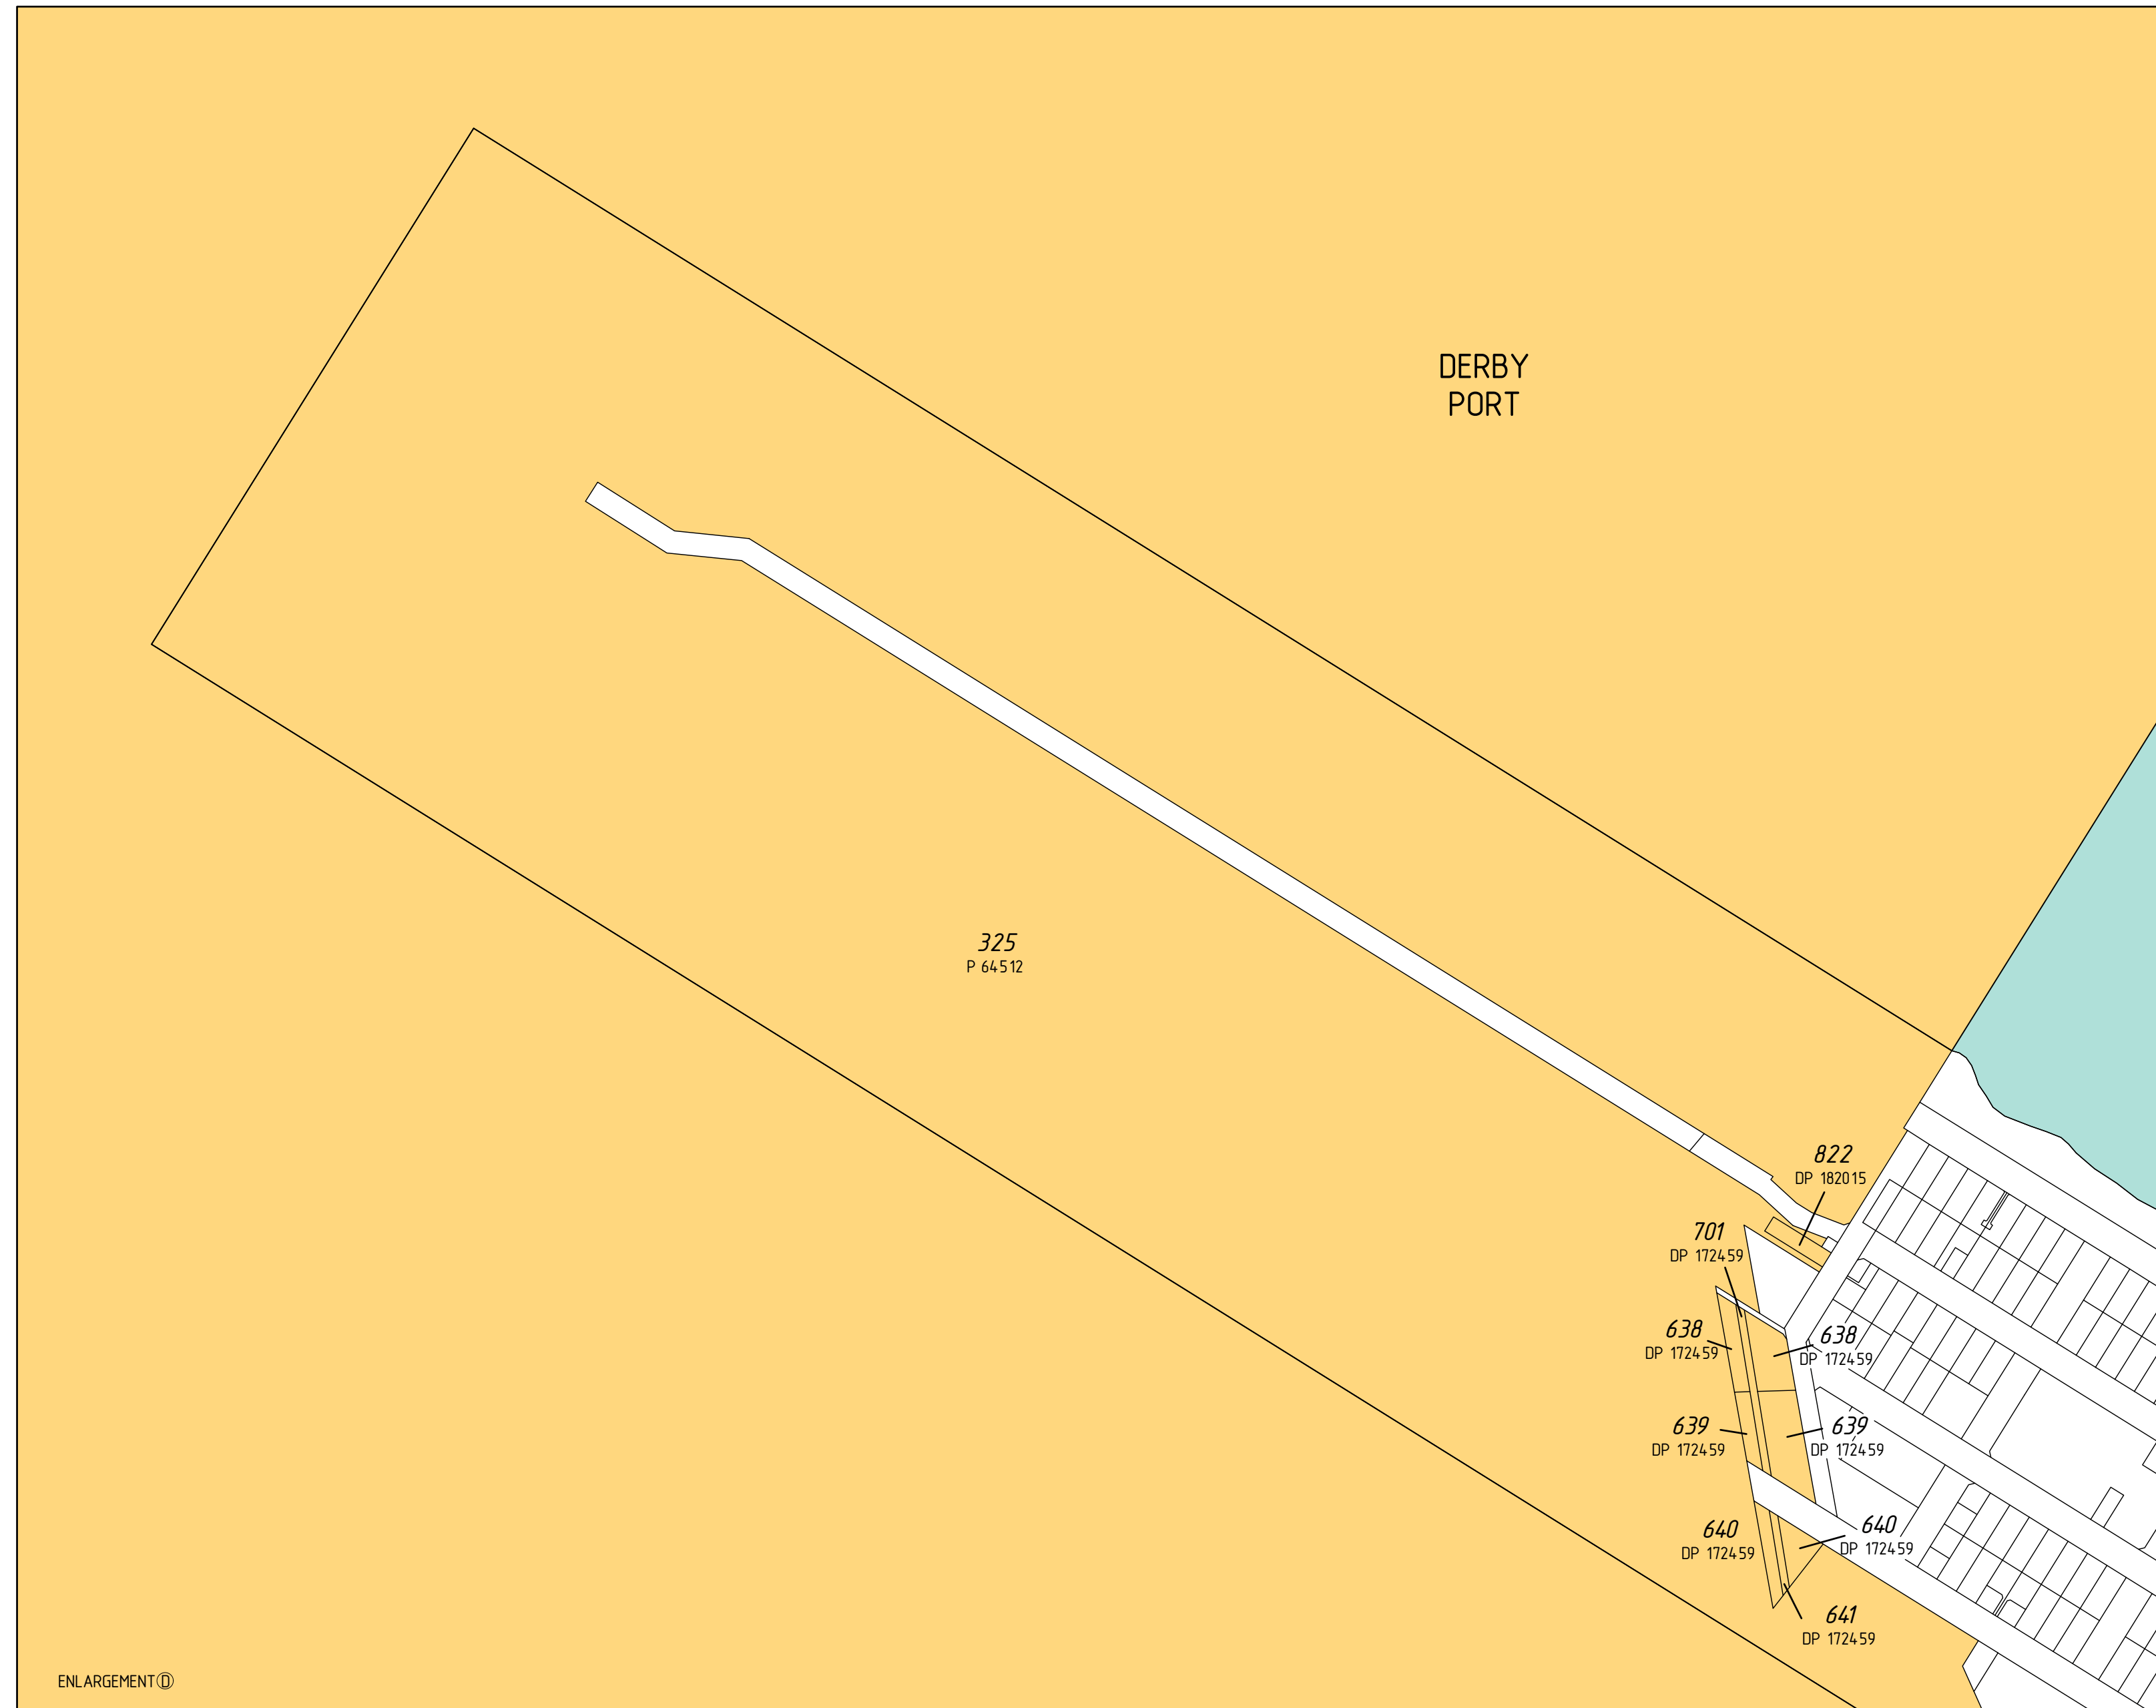

ENLARGEMENT ①



MNG Ref : 40114dp-062h

LICENSED SURVEYOR

DATE



DEPOSITED PLAN

420819

SHEET 02 OF 02 SHEETS
VERSION 1